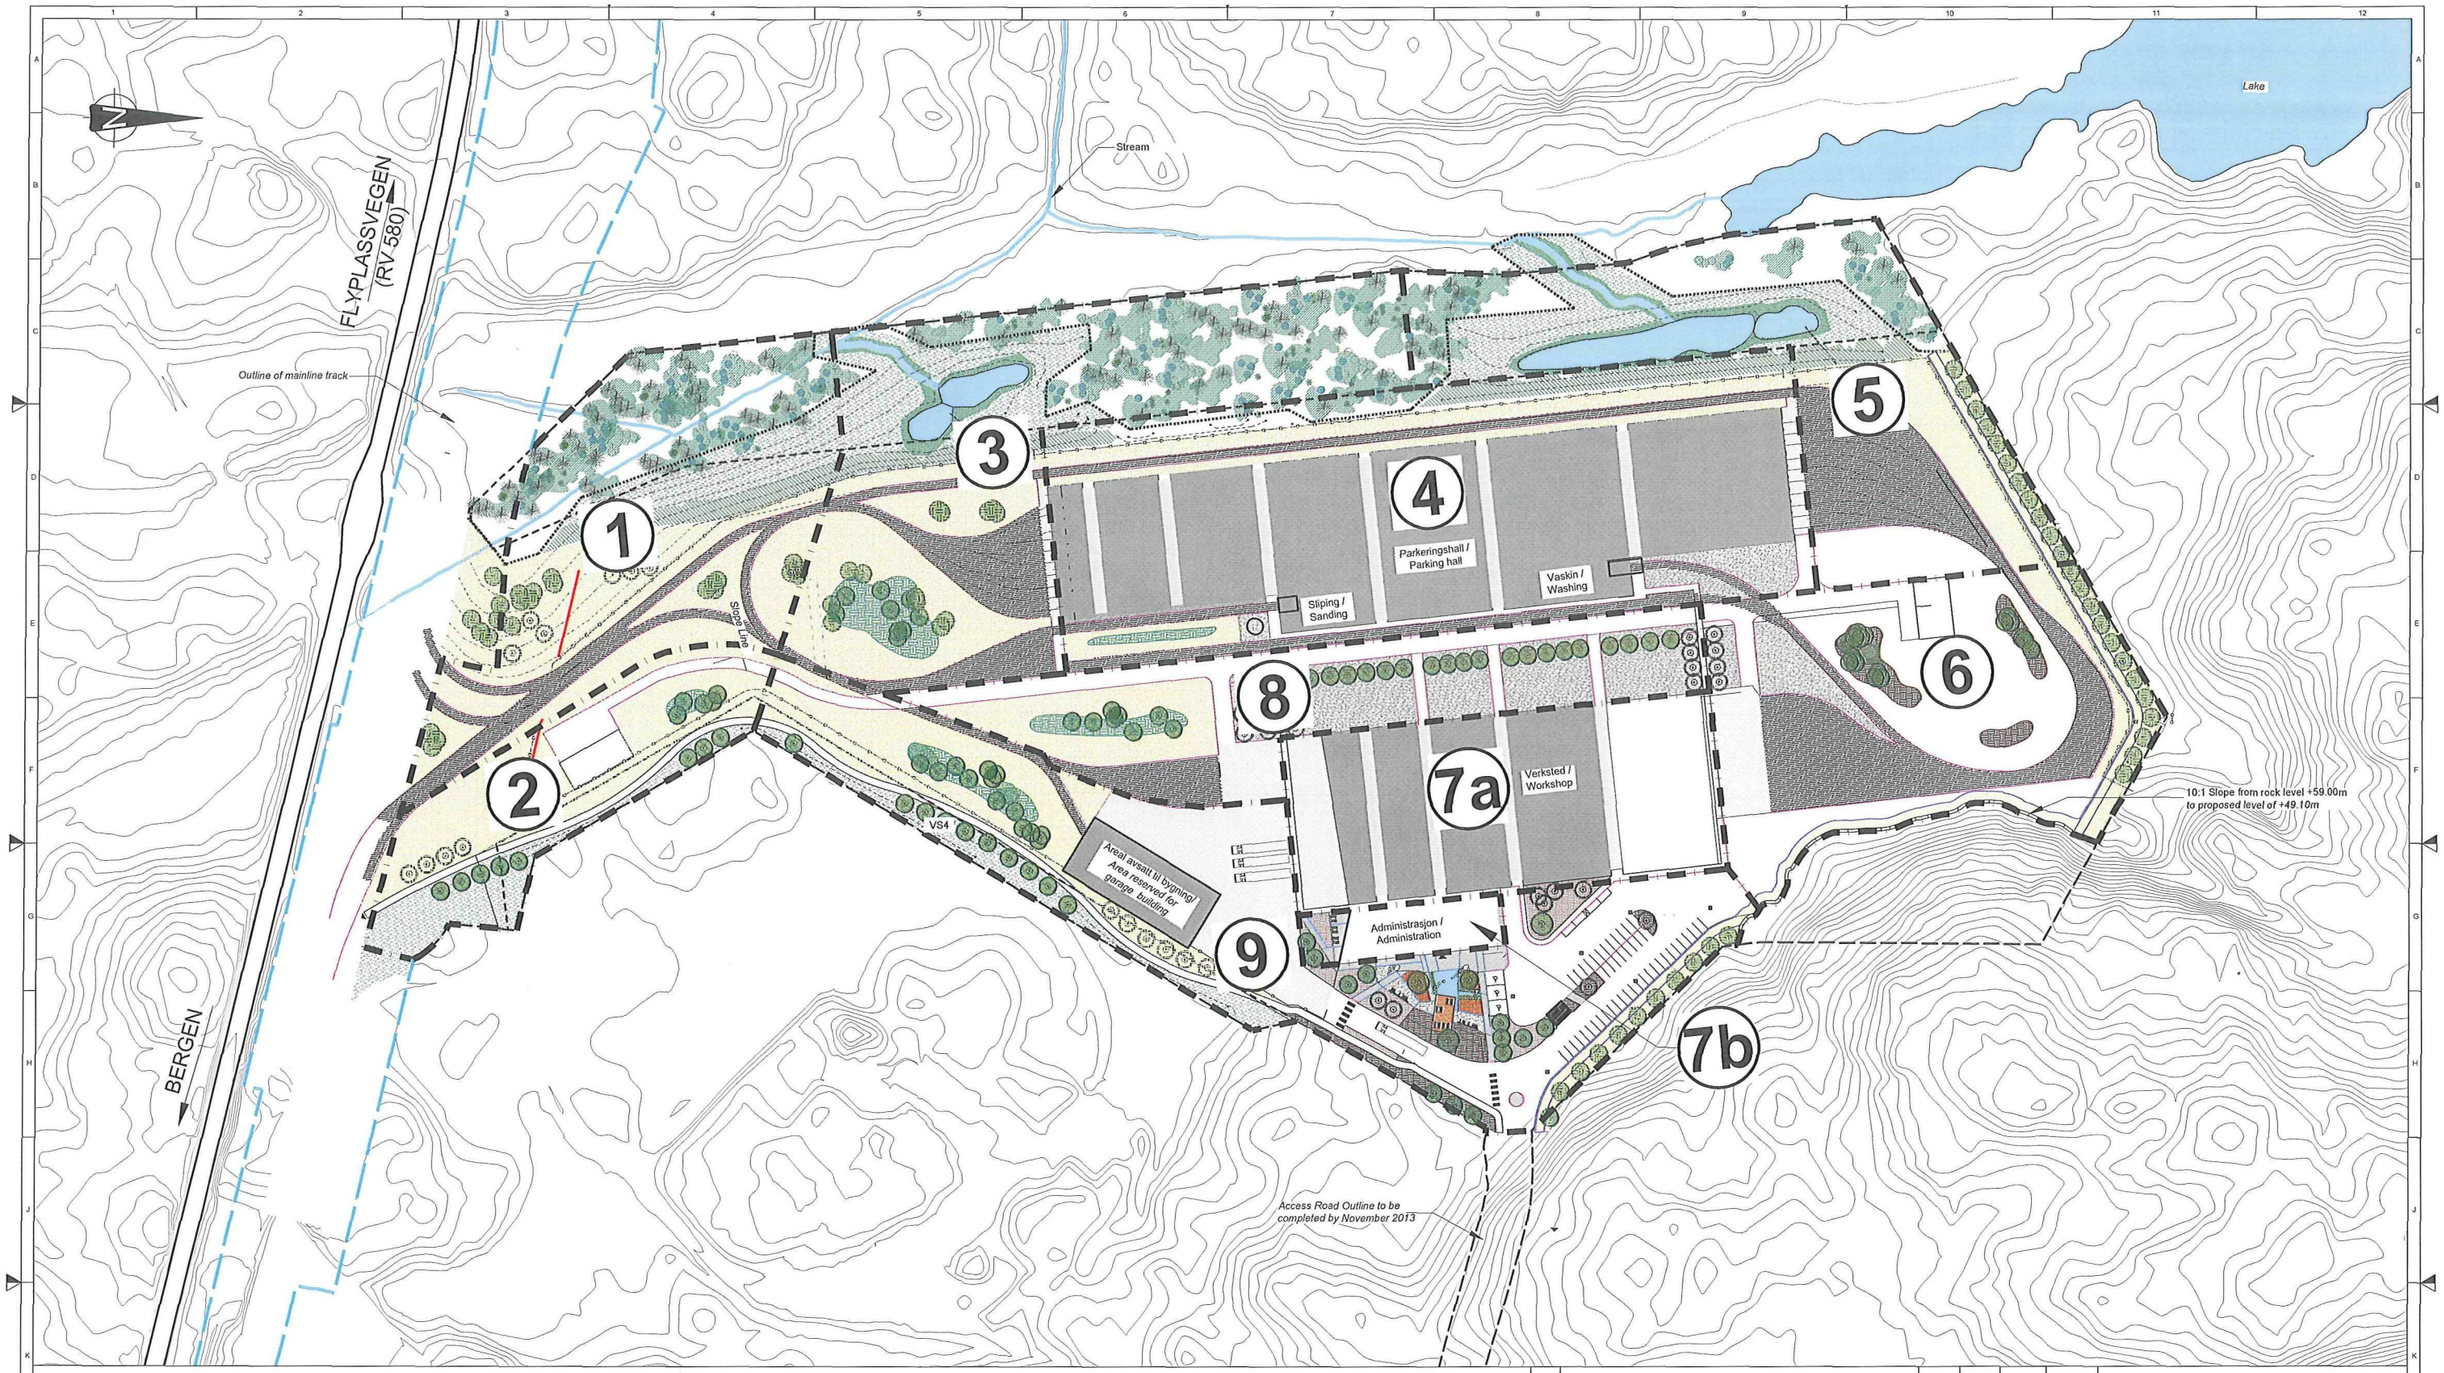

Rev	Beskrivelse / Description	Dato / Date	Tegnet / Drawn By	Kontrollert / Checked By	Godkjent / Approved By
01C	First Issue	19/06/13			

TITTEL
Depot
Kontrakt C31 - Omtrentlig områdesplit
for anleggsområdet

TITLE
Depot
C31 Contract - Indicative Construction
Area Split

bybanen utbygging

HORDALAND FYLKESKOMMUNE

Mott MacDonald

South Block
Rockfield, Dundrum
Dublin, 16
Ireland
T +353 (0)1 2916700
F +353 (0)1 2916747
W www.mottmac.com

C02 Bybanen
Kokstad Workshop And Depot

Målestokk @ A1
1:1000

Tegningsnummer
C31-B-03-TG-6003_01C

© Mott MacDonald
This document is issued for the party which commissioned it and for specific purposes connected with the captioned project only. It should not be relied upon by any other party or used for any other purpose.
We accept no responsibility for the consequences of this document being relied upon by any other party, or being used for any other purpose, or containing any error or omission which is due to an error or omission in data supplied to us by other parties.

0 200

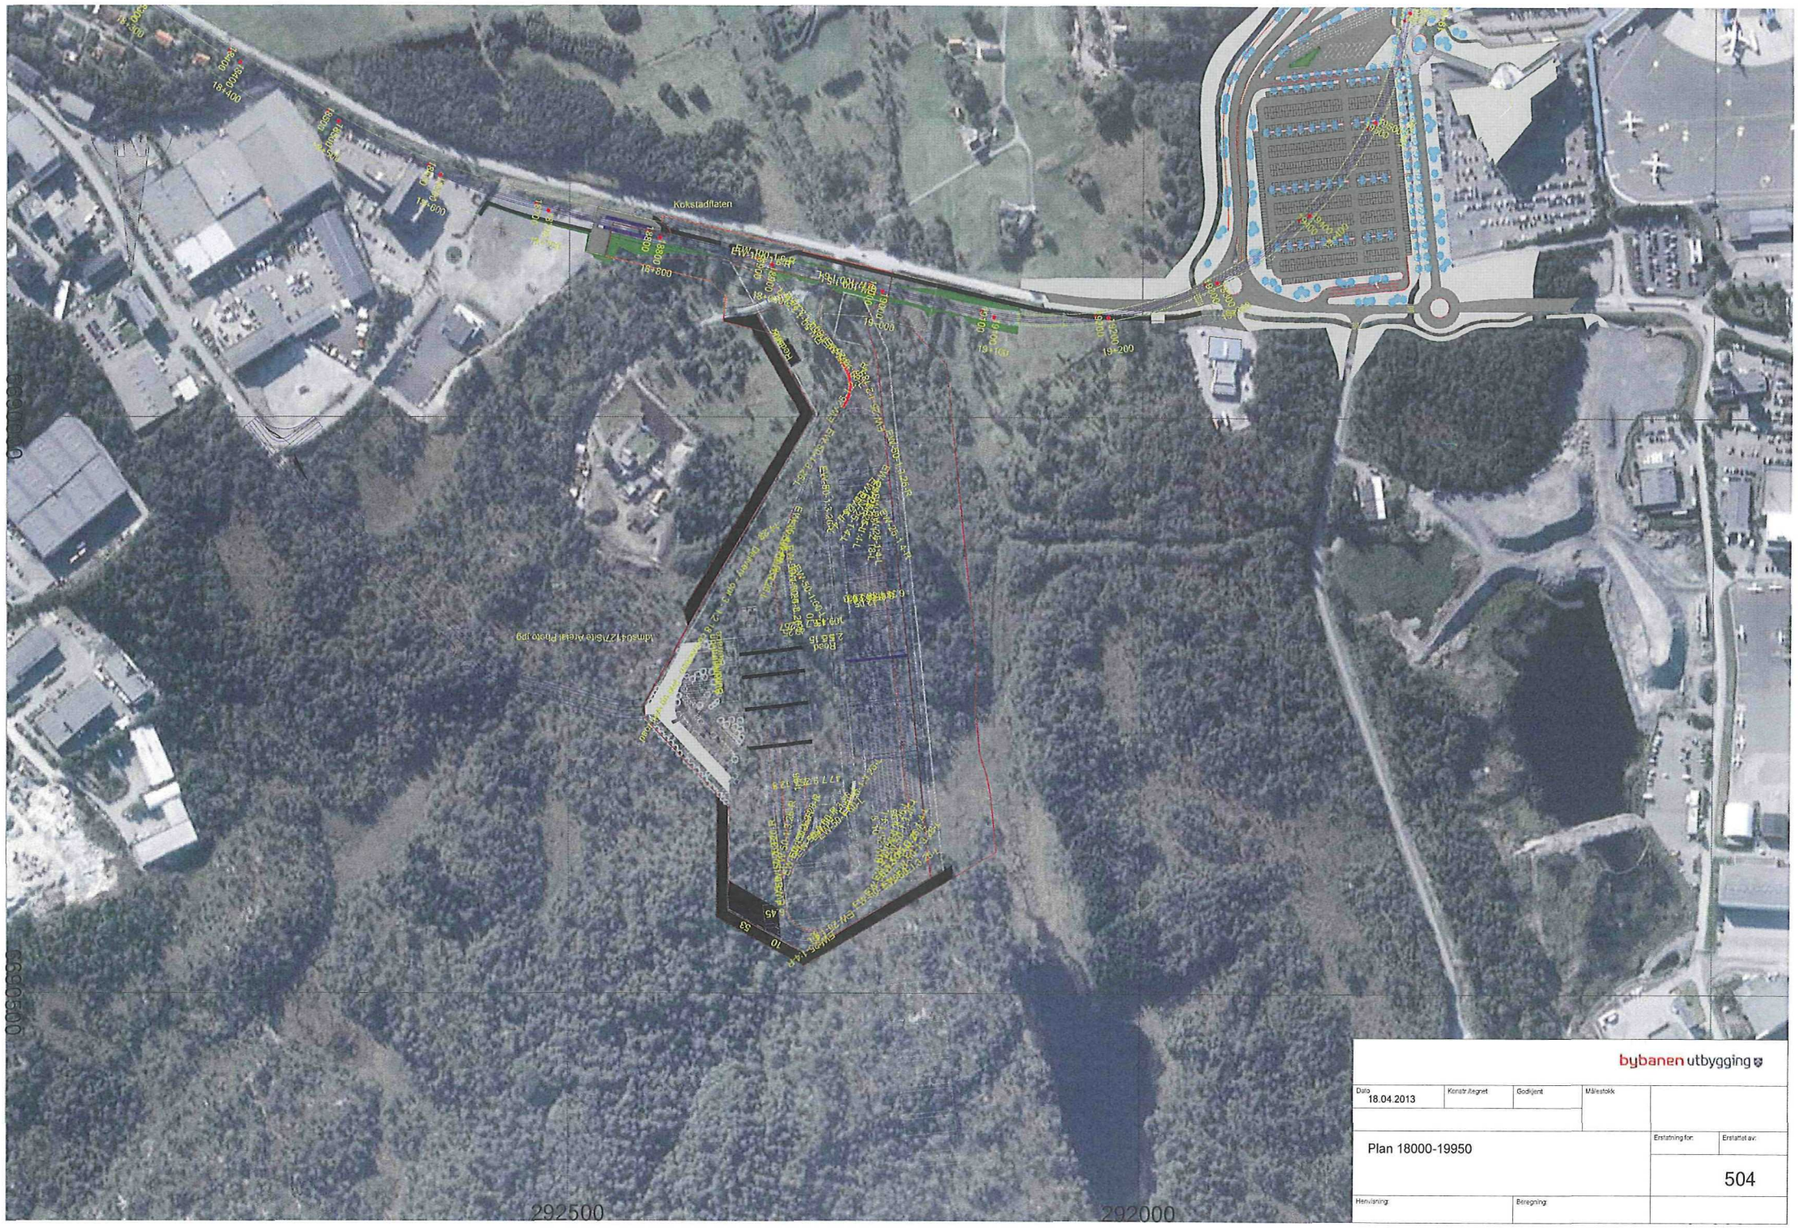

bybanen utbygging

Dato 18.04.2013	Konstr.tegnet	Godkjent	Målestokk	
Plan 18000-19950			Erstatning for:	Erstattet av:
				504
Henvisning:		Beregning:		